


GROUND FLOOR


NORTH SIDE ROAD

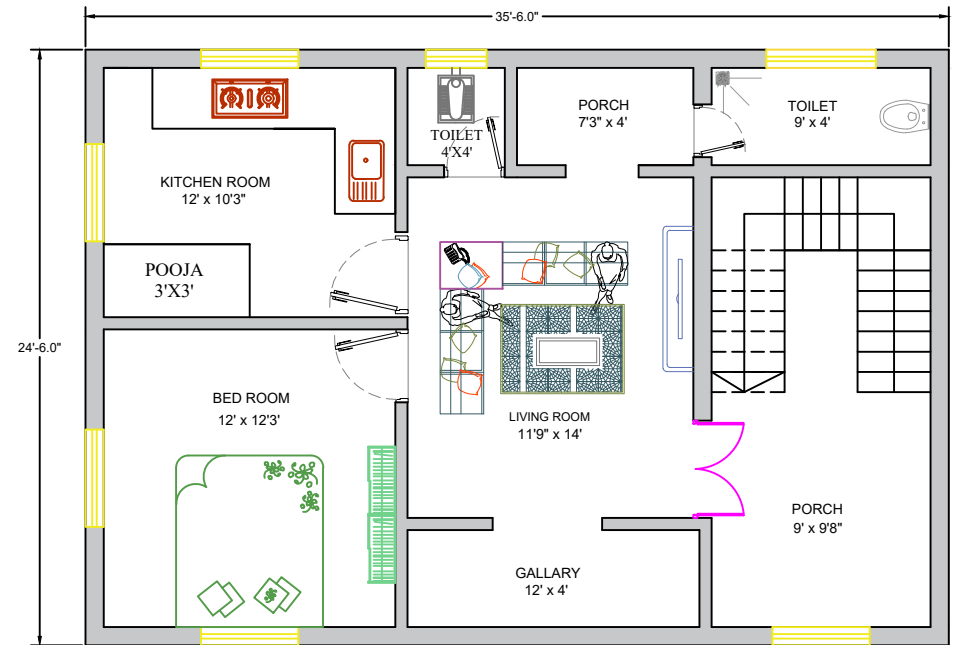

FIRST FLOOR

NORTH SIDE ROAD

R6		
R5		
R4		
R3		
R2		
R1		
RO	28/06/2025	2 BHK
R.No.	Date	Description
<b>REVISION</b>		
Drg title :		
<b>G+1 FLOOR PLAN</b>		

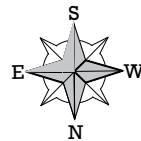

Draw. no.	Scale : 1 : 100
	Sheet No : 1 OF 1
Project : RESIDENTIAL PROJECT AT BAIRAMPUR (WEST BENGAL) ( MR. SUKEN DAS )	
ENGINEER : ER. SANKET S. KHANDEKAR B.Tech (Civil)	

STRUCTURAL CONSULTANTS : - At & Post - Tq & Dist - Dharashiv Mob - 8888277285 Email - khandekarsanket777@gmail.com	
DESIGNED BY : - SANKET S. KHANDEKAR Signature	CHECKED BY : - SANKET S. KHANDEKAR Signature
IMPORTANT : This drawing is the property of the Consultant and shall not be reproduced in any manner without their written permission. All dimension shall be checked and correlated with the relevant architectural, structural, and other services drawings. Any ambiguity, discrepancy or permissions shall be brought to the notice of the consultants immediately before commencing the work.	

